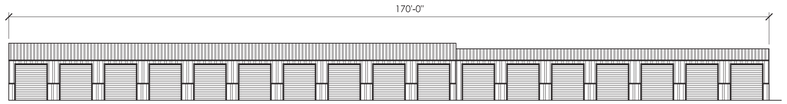

1 BUILDING 2 - INTERIOR SIDE ELEVATION
SCALE: 1/16" = 1'-0"

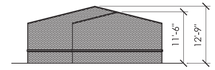

2 BUILDING 2 - INTERIOR FRONT/REAR
SCALE: 1/16" = 1'-0"

3 BUILDING 3 - INTERIOR SIDE ELEVATION
SCALE: 1/16" = 1'-0"

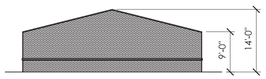

4 BUILDING 3 - INTERIOR FRONT/REAR
SCALE: 1/16" = 1'-0"

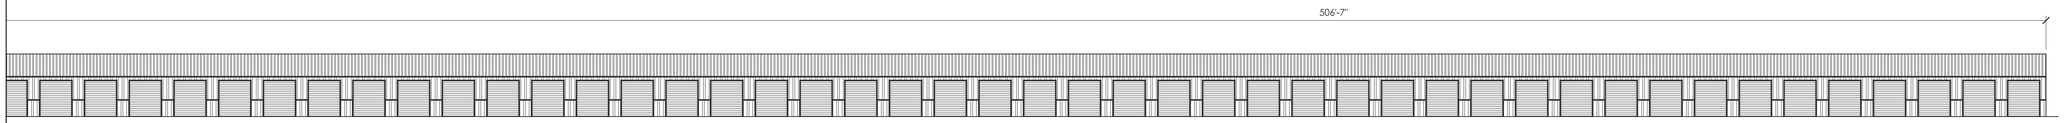

5 BUILDING 4 - INTERIOR SIDE ELEVATION
SCALE: 1/16" = 1'-0"

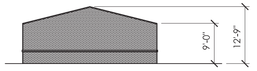

6 BUILDING 4 - INTERIOR FRONT/REAR
SCALE: 1/16" = 1'-0"

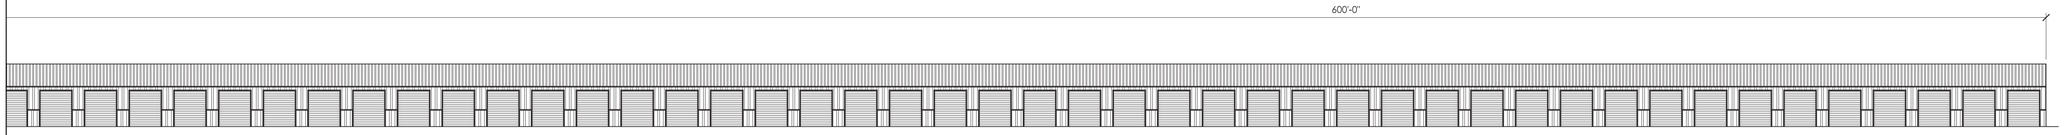

7 BUILDING 5 - INTERIOR SIDE ELEVATION
SCALE: 1/16" = 1'-0"

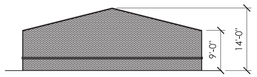

8 BUILDING 5 - INTERIOR FRONT/REAR
SCALE: 1/16" = 1'-0"

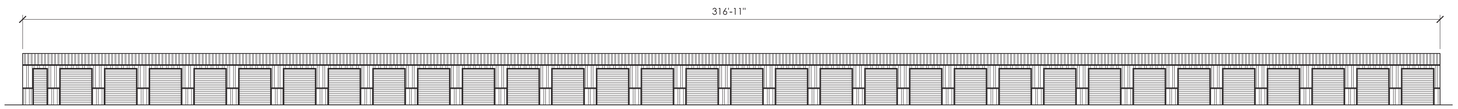

9 BUILDING 6 - INTERIOR SIDE ELEVATION
SCALE: 1/16" = 1'-0"

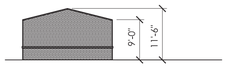

10 BUILDING 6 - INTERIOR FRONT/REAR
SCALE: 1/16" = 1'-0"

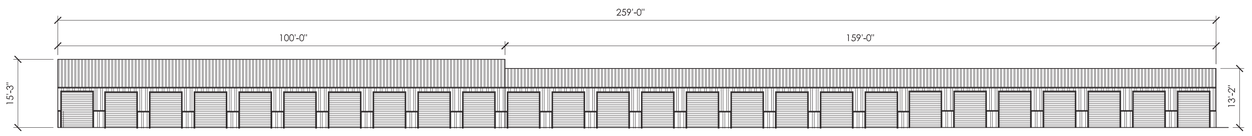

11 BUILDING 7 - INTERIOR SIDE ELEVATION
SCALE: 1/16" = 1'-0"

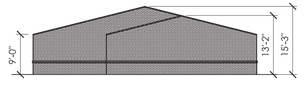

12 BUILDING 7 - INTERIOR FRONT/REAR
SCALE: 1/16" = 1'-0"

JAMES R. BASINGER, PE
545 PLEASANT VILLAGE LN.
CHINA GROVE, N.C. 28023
704.796.1445 (mobile)
704.973.9413 (fax)
engineering | design | consulting
Basinger Design Co.

SEAL

PRELIMINARY
FOR ZONING
APPROVAL

PROJECT INFO:
BROWN MILL RD.
SELF STORAGE
TOWN OF HUNTERSVILLE, MECKLENBURG CO., NC
FOR PARCEL NO. 00902202

OWNER INFO:
BLYTHE LANDING MINI STORAGE, LLC

REV	DESCRIPTION	DATE

PROJECT NO.: 16052
SCALE (U.N.O.): -
DATE: 1.9.2017
DRAWN BY: JRB
PLAN NORTH

SHEET TITLE:
ELEVATIONS

SHEET NO.:
B-2