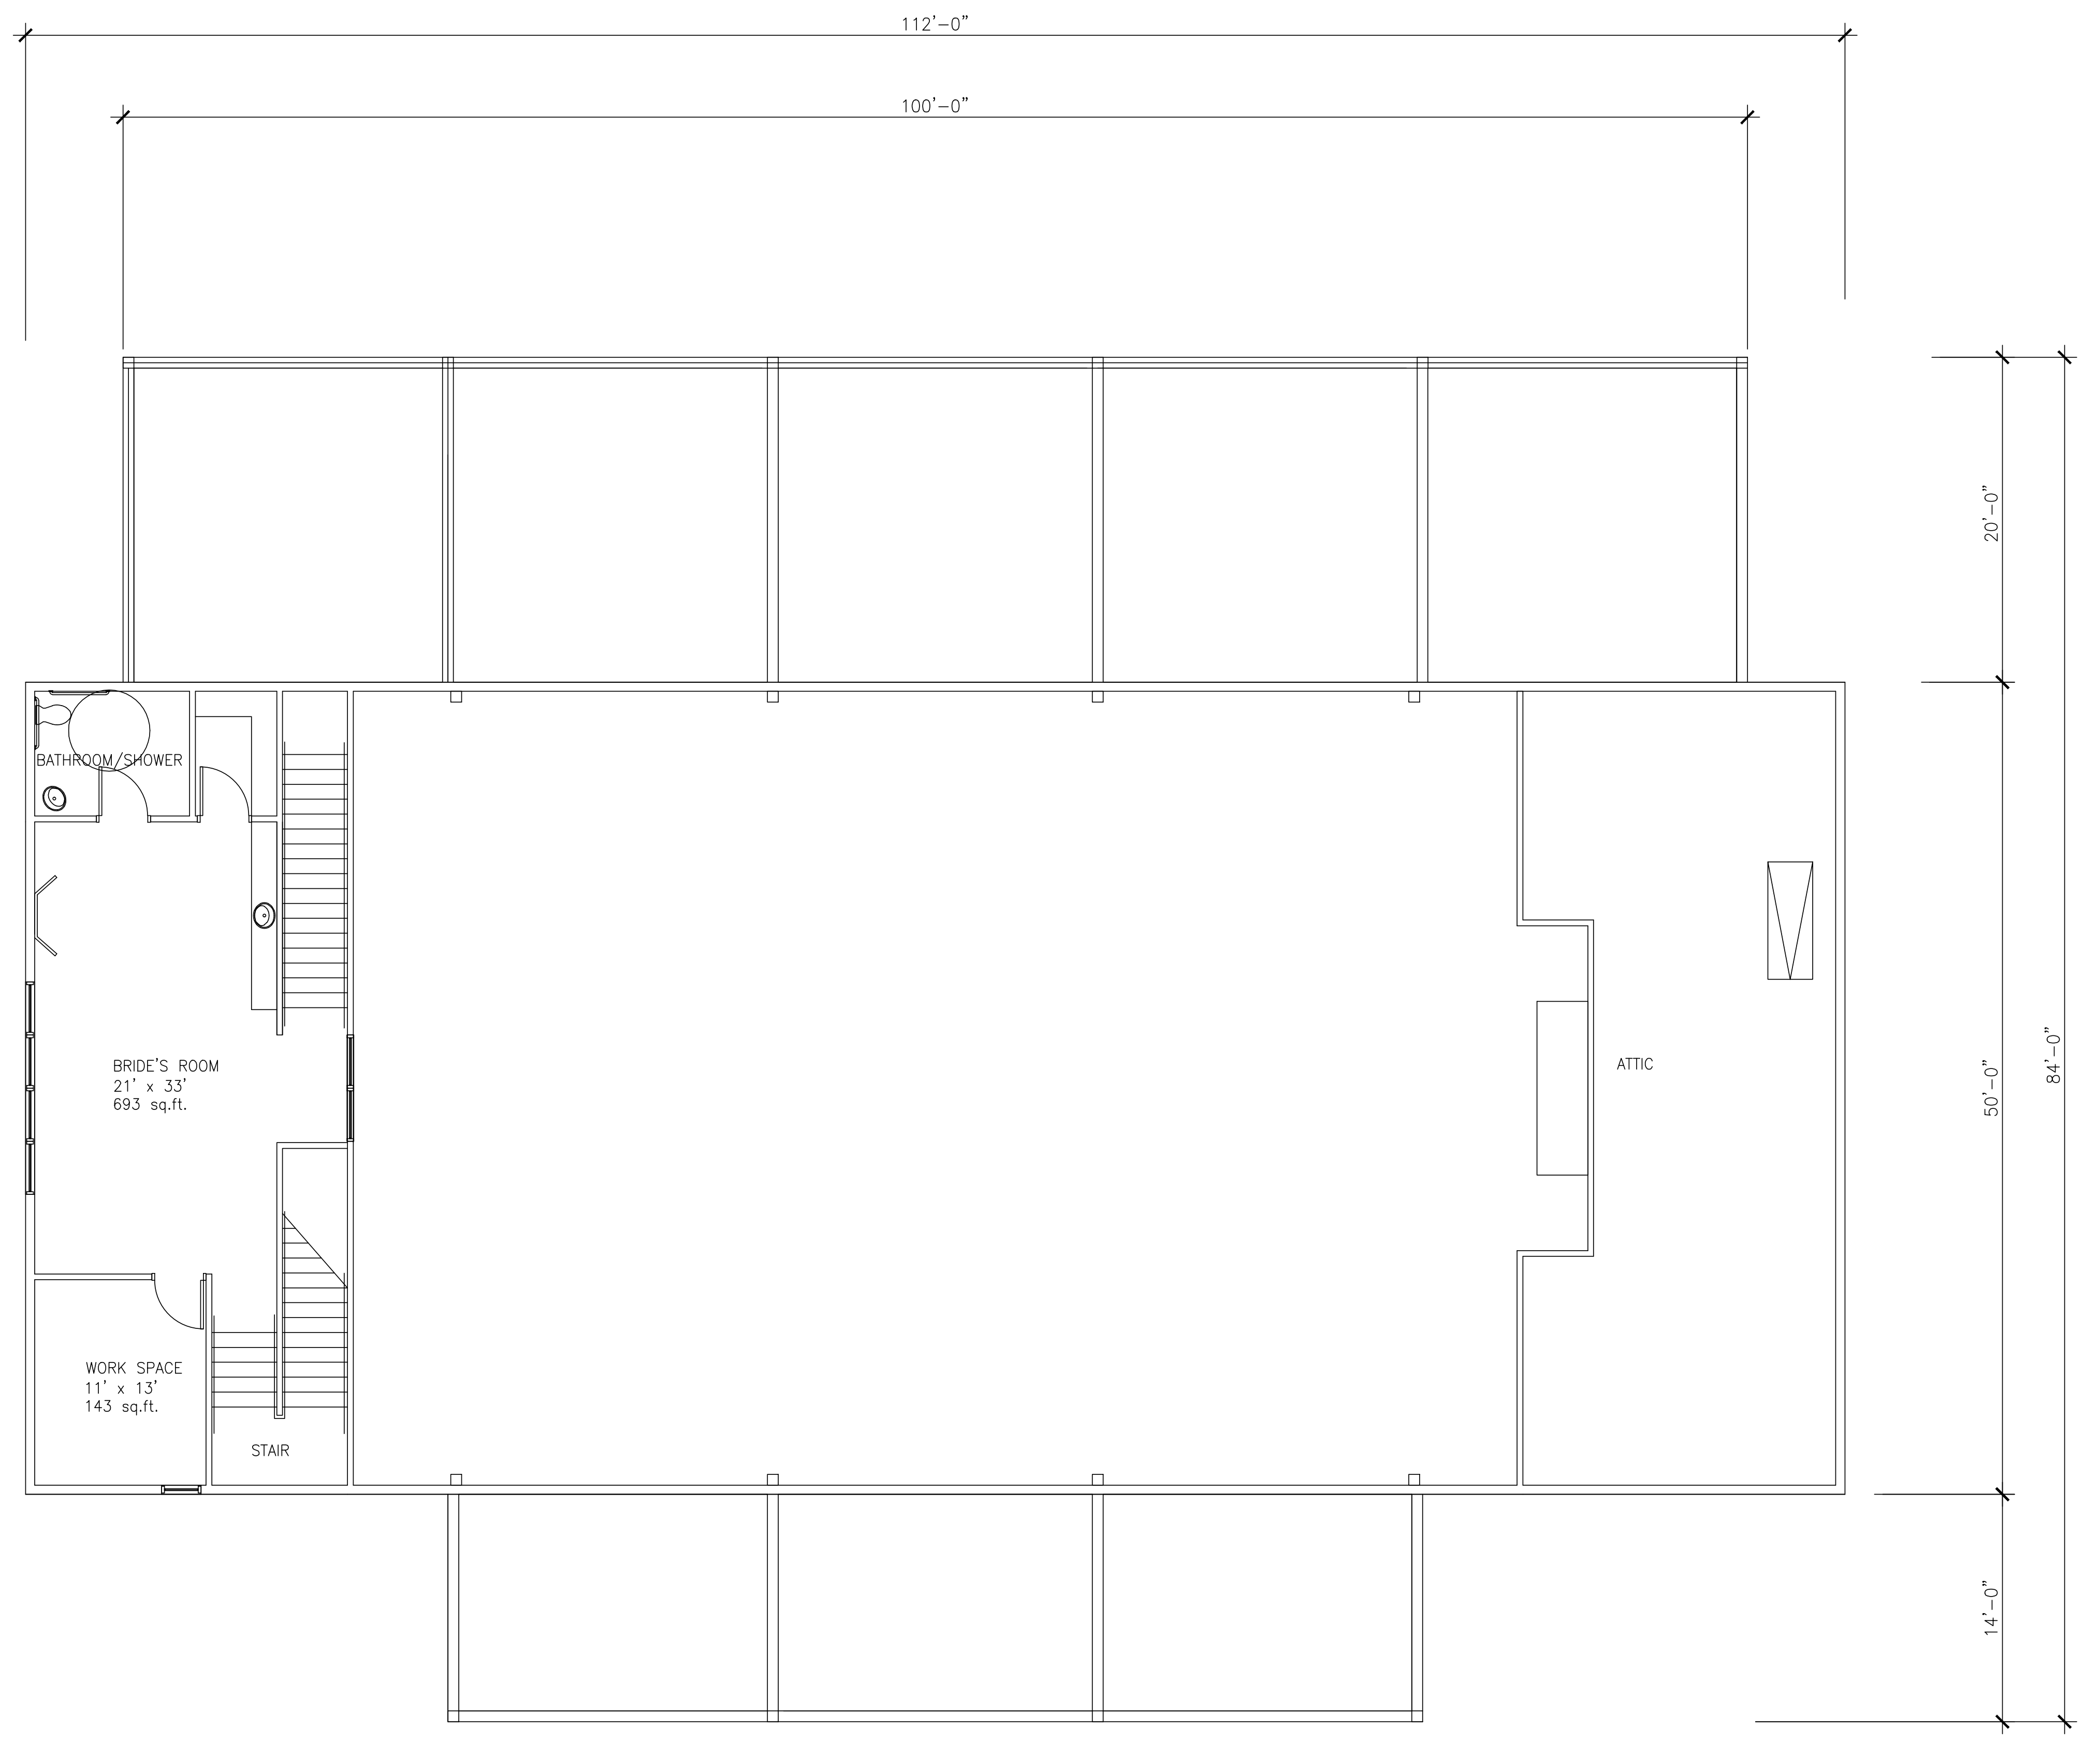

SECOND FLOOR PLAN
1/8" = 1' - 0"

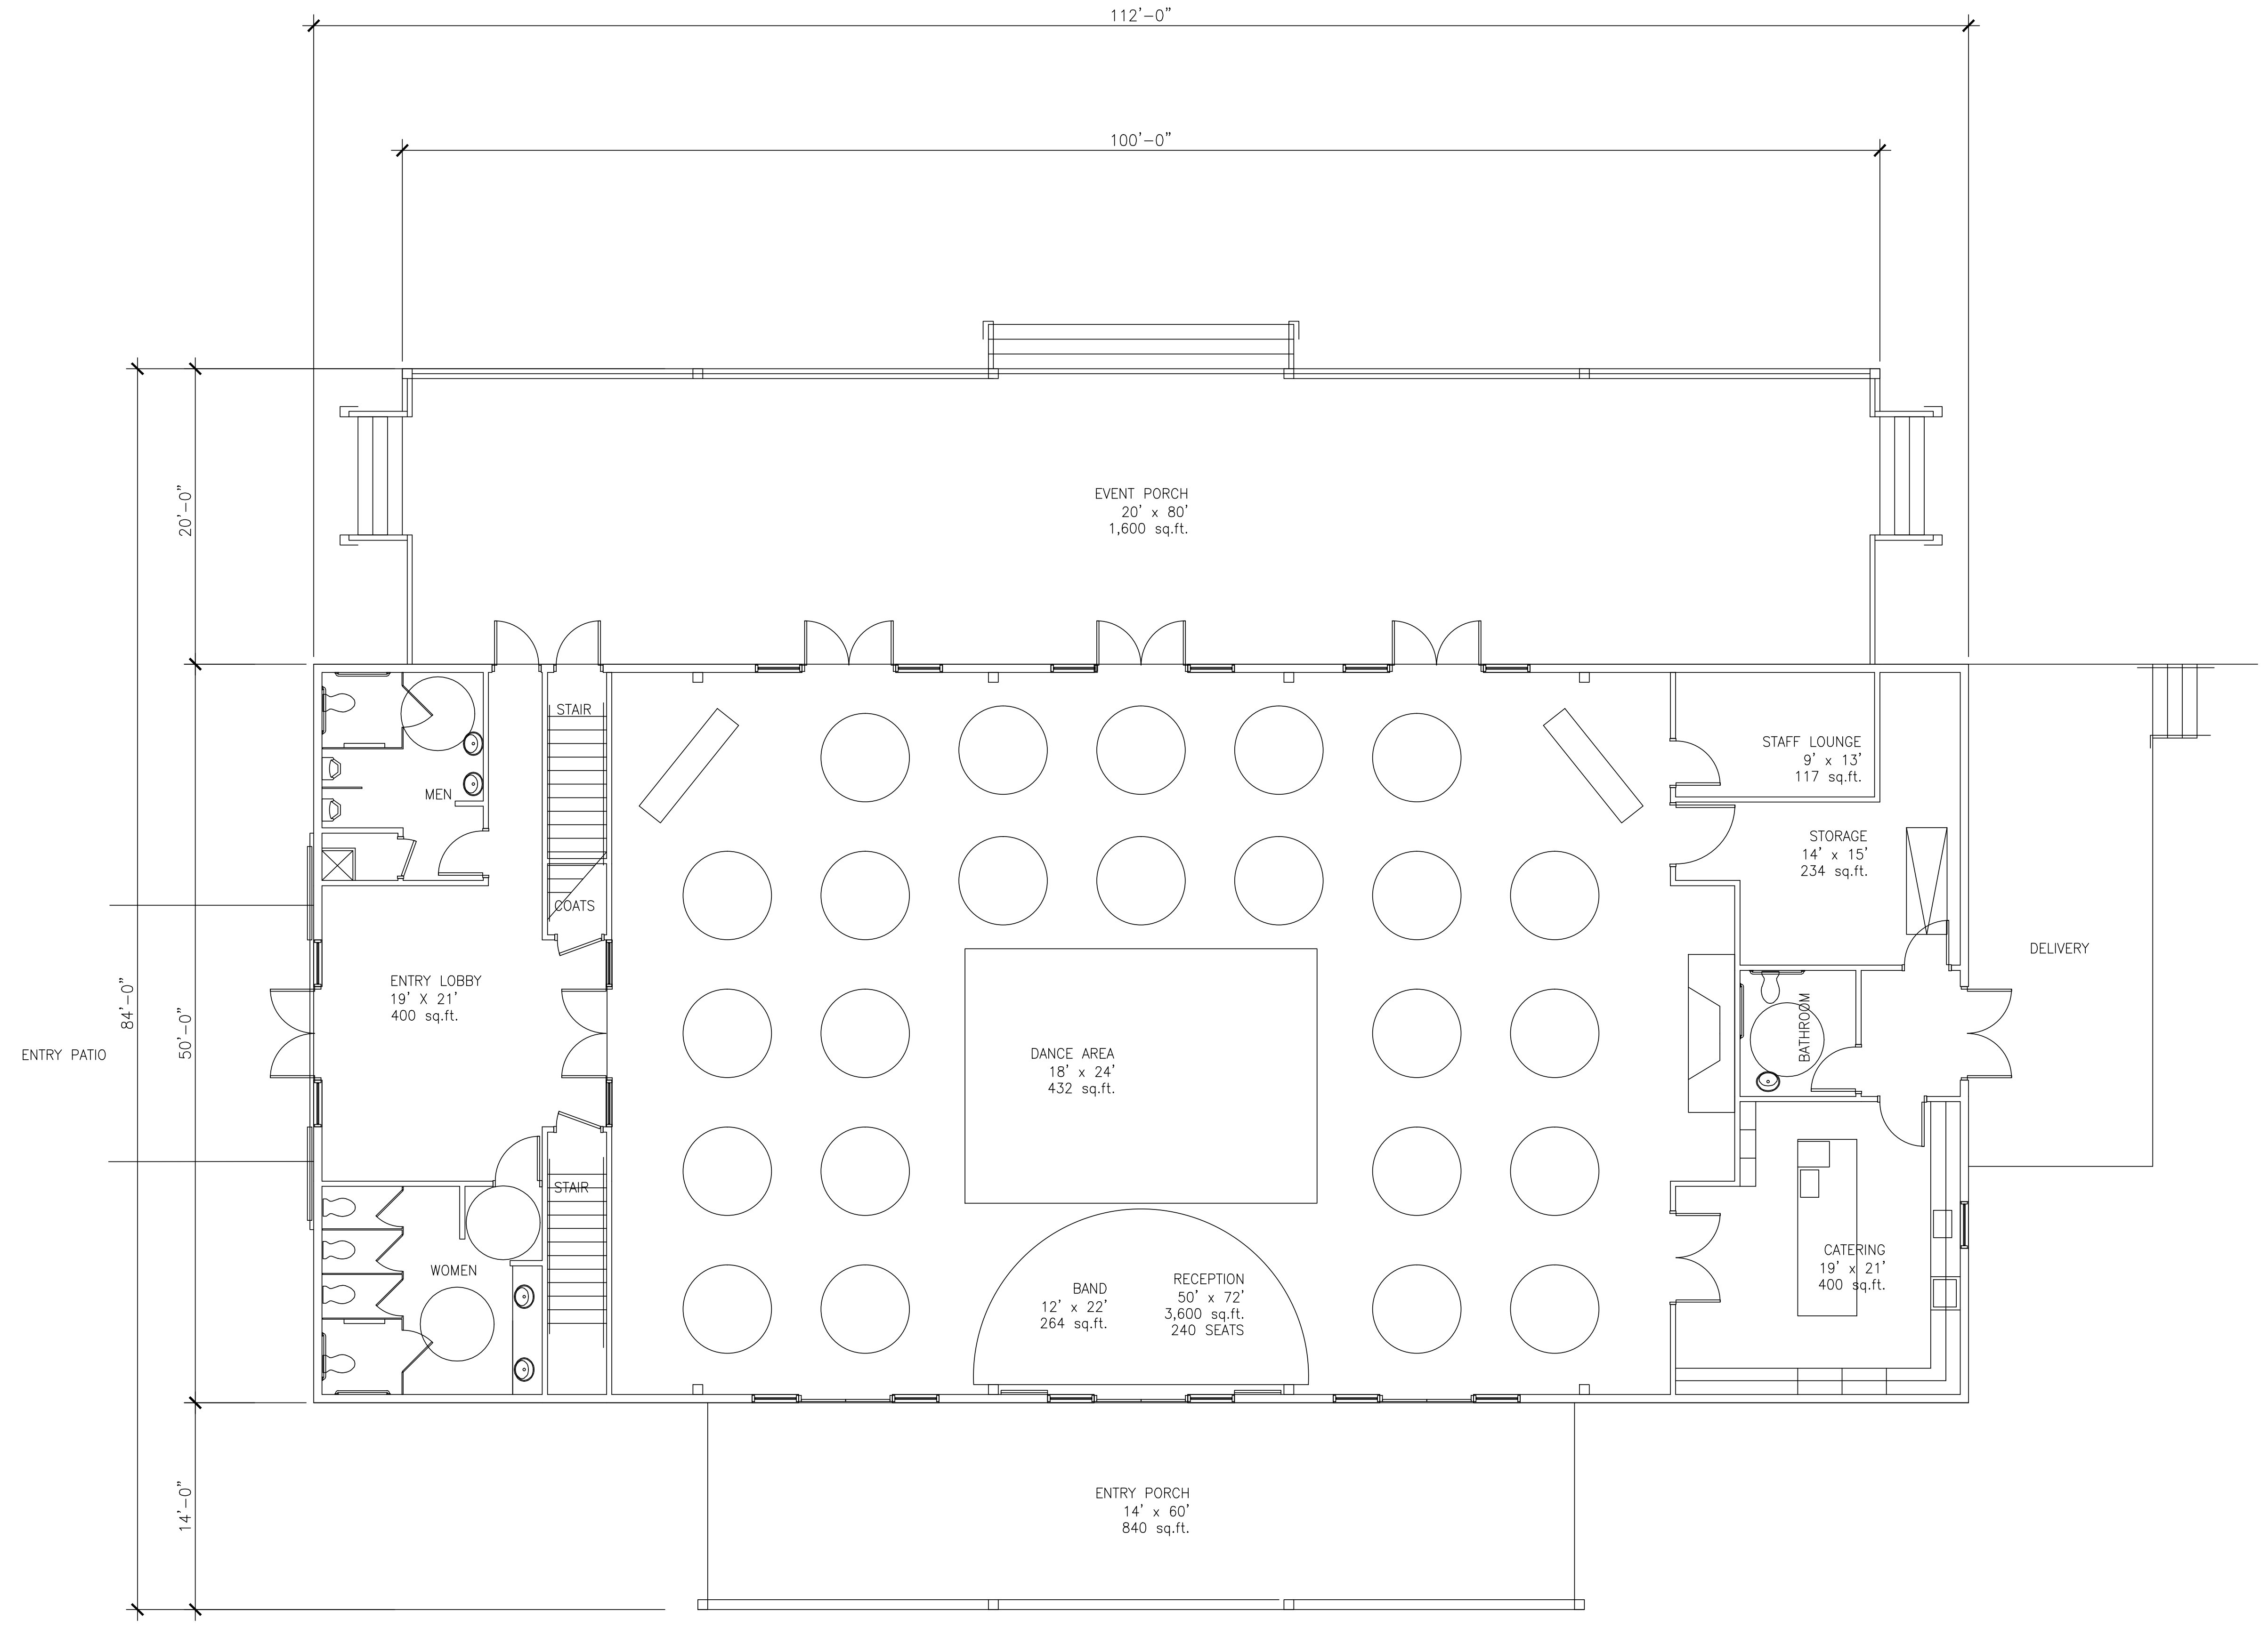

FIRST FLOOR PLAN
1/8" = 1"- 0"

Adams group
ARCHITECTS
11111 Carmel Commons Blvd Ste 160, Charlotte, N.C. 28210 / 704/341-0303
Fax 704/341-0652

HARPER GROVE

CHARLOTTE, NC

PROJECT NUMBER:

ISSUE DATE:
5- 12 - 15

REVISIONS

No.	DATE
No.	DATE
No.	DATE
No.	DATE
No.	DATE
No.	DATE